© TxDOT 2013

Texas Department of Transportation

AUSTIN DISTRICT

CONCEPT LAYOUT
I-35

FROM: SH 45N
TO: SH 45S

TRAVIS COUNTY
TOTAL STUDY LENGTH: 27.5 MILES

LOCATION MAP: NTS

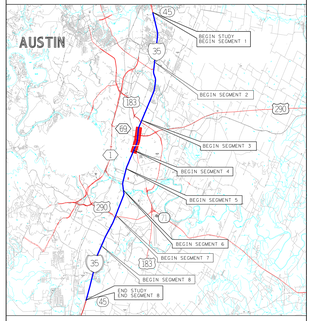

I-35 - SEGMENTS 3 & 4

ROLL 1 OF 1

SCALE: 1" = 200'

HNTB

HNTB Corporation
The HNTB Companies
Engineers Architects Planners

TBPE FIRM REGISTRATION NO.: 420

mobility CAPITAL AREA — MOBILITY 35

DRAWING PREPARED BY:	HNTB CORPORATION			
FED. RD. DIV. NO.	FEDERAL AID PROJECT NO.			SHEET NO.
				1
DGN:	STATE	DIST.	COUNTY	
CHK DGN:	TEXAS	AUS	TRAVIS	
DWG:	CONT.	SECT.	JOB	HIGHWAY NO.
CHK DWG:				I-35

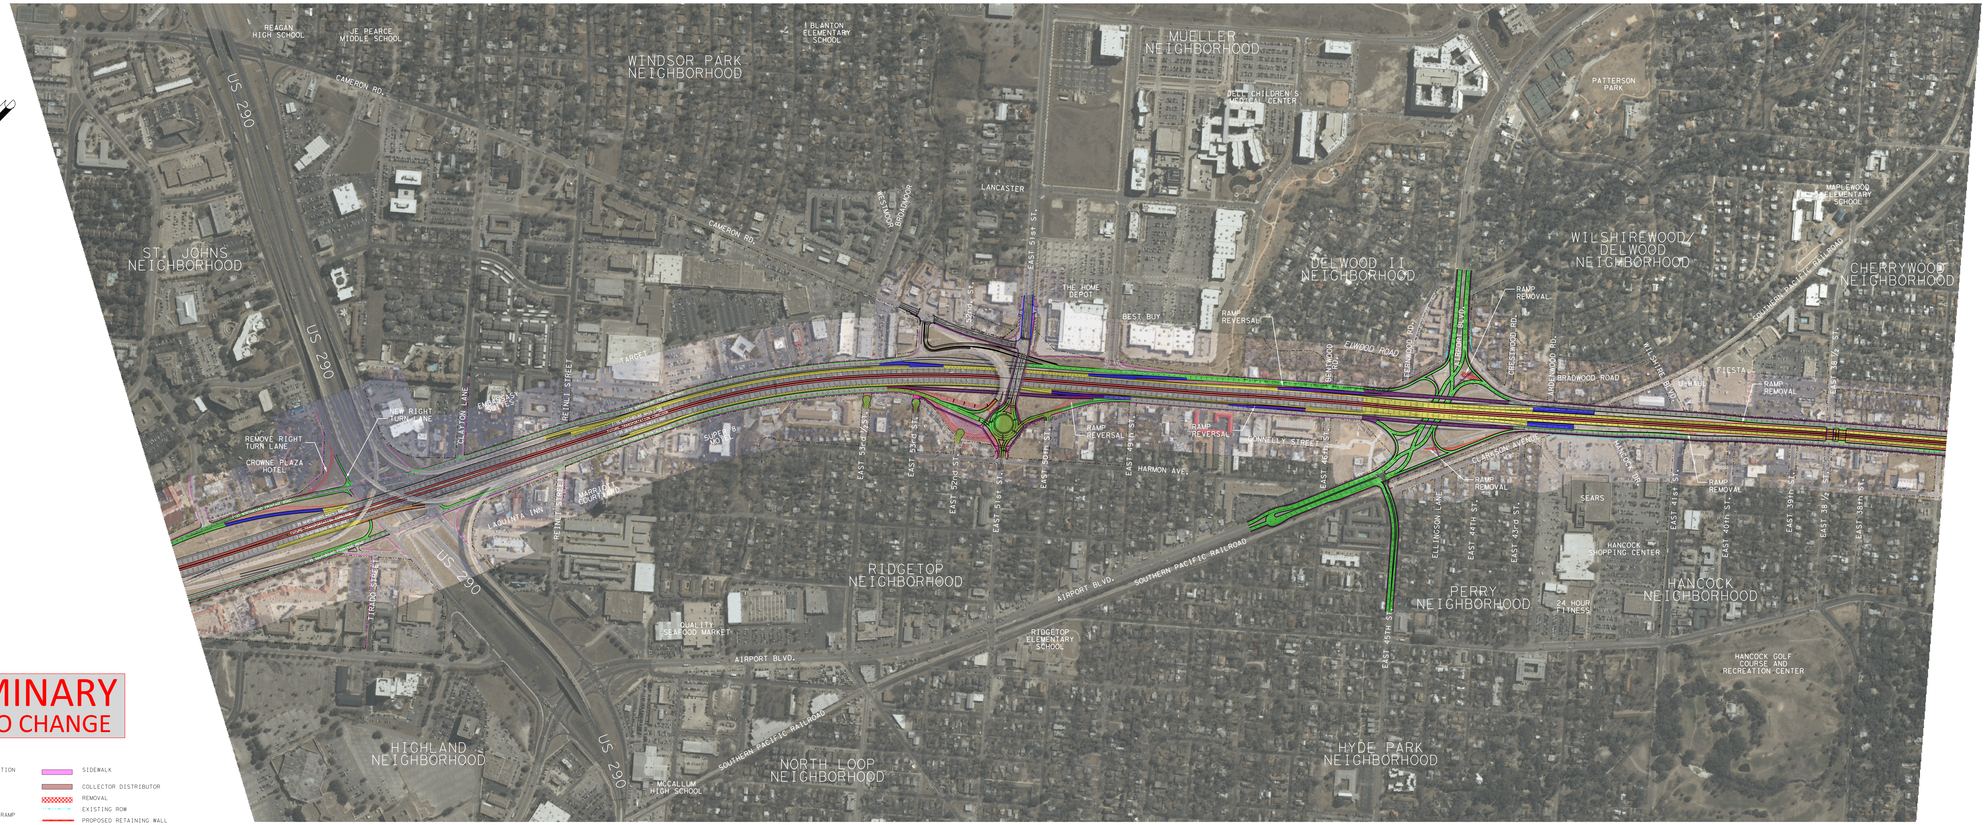

PRELIMINARY
SUBJECT TO CHANGE

- FUTURE TRANSPORTATION CORRIDOR
- MAIN LANE
- FRONTAGE ROAD/ INTERSECTION
- DIRECT CONNECTOR/RAMP
- BRIDGE
- EXISTING
- SIDEWALK
- COLLECTOR DISTRIBUTOR
- REMOVAL
- EXISTING ROW
- PROPOSED RETAINING WALL
- NUMBER OF LANES (TRAFFIC DIRECTION)

Scale: 1:200
Plotted on: 6/2/2014 5:42:29 PM

Pen Table: TexasTwoStep+pentable+co.tbl
Design Filename: 46215-S-P1-SCM-36exhibit.dgn